

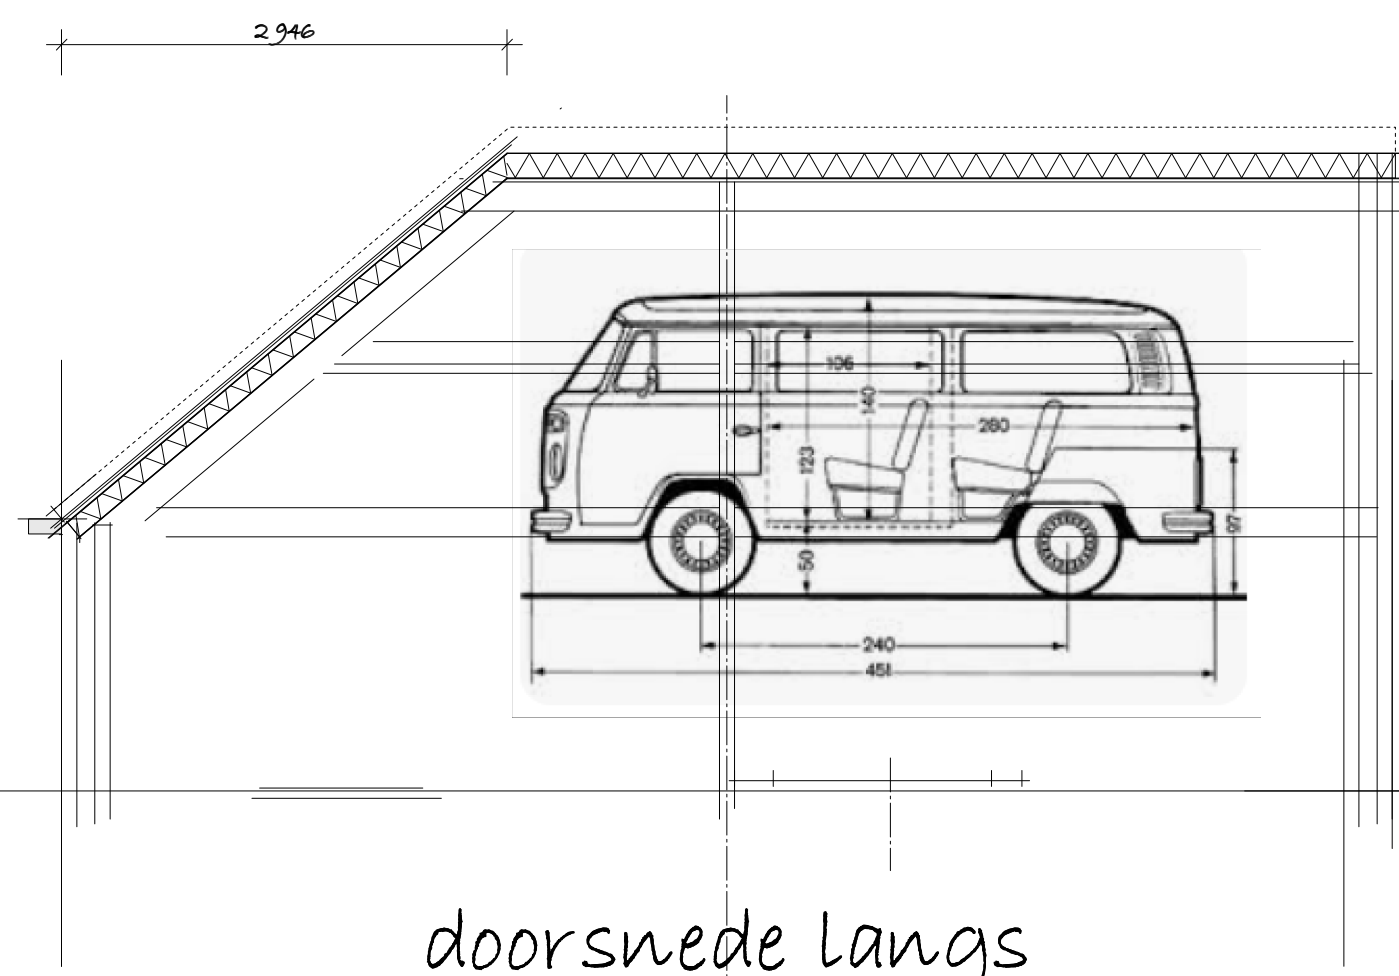


40gr

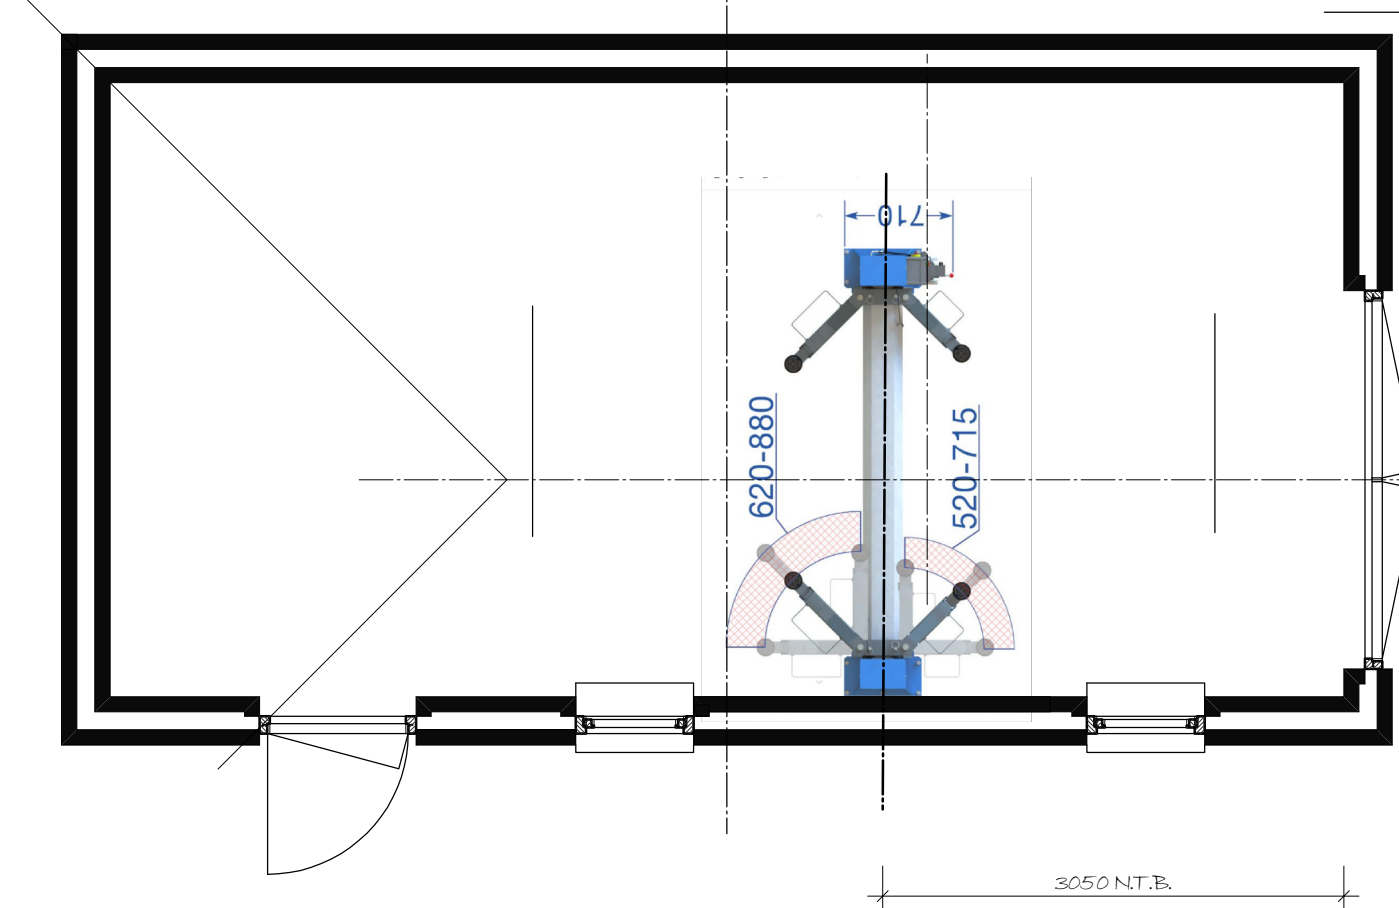


doorsnede langs

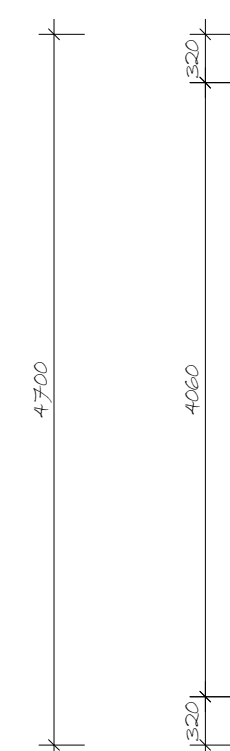


grondplan

40gr

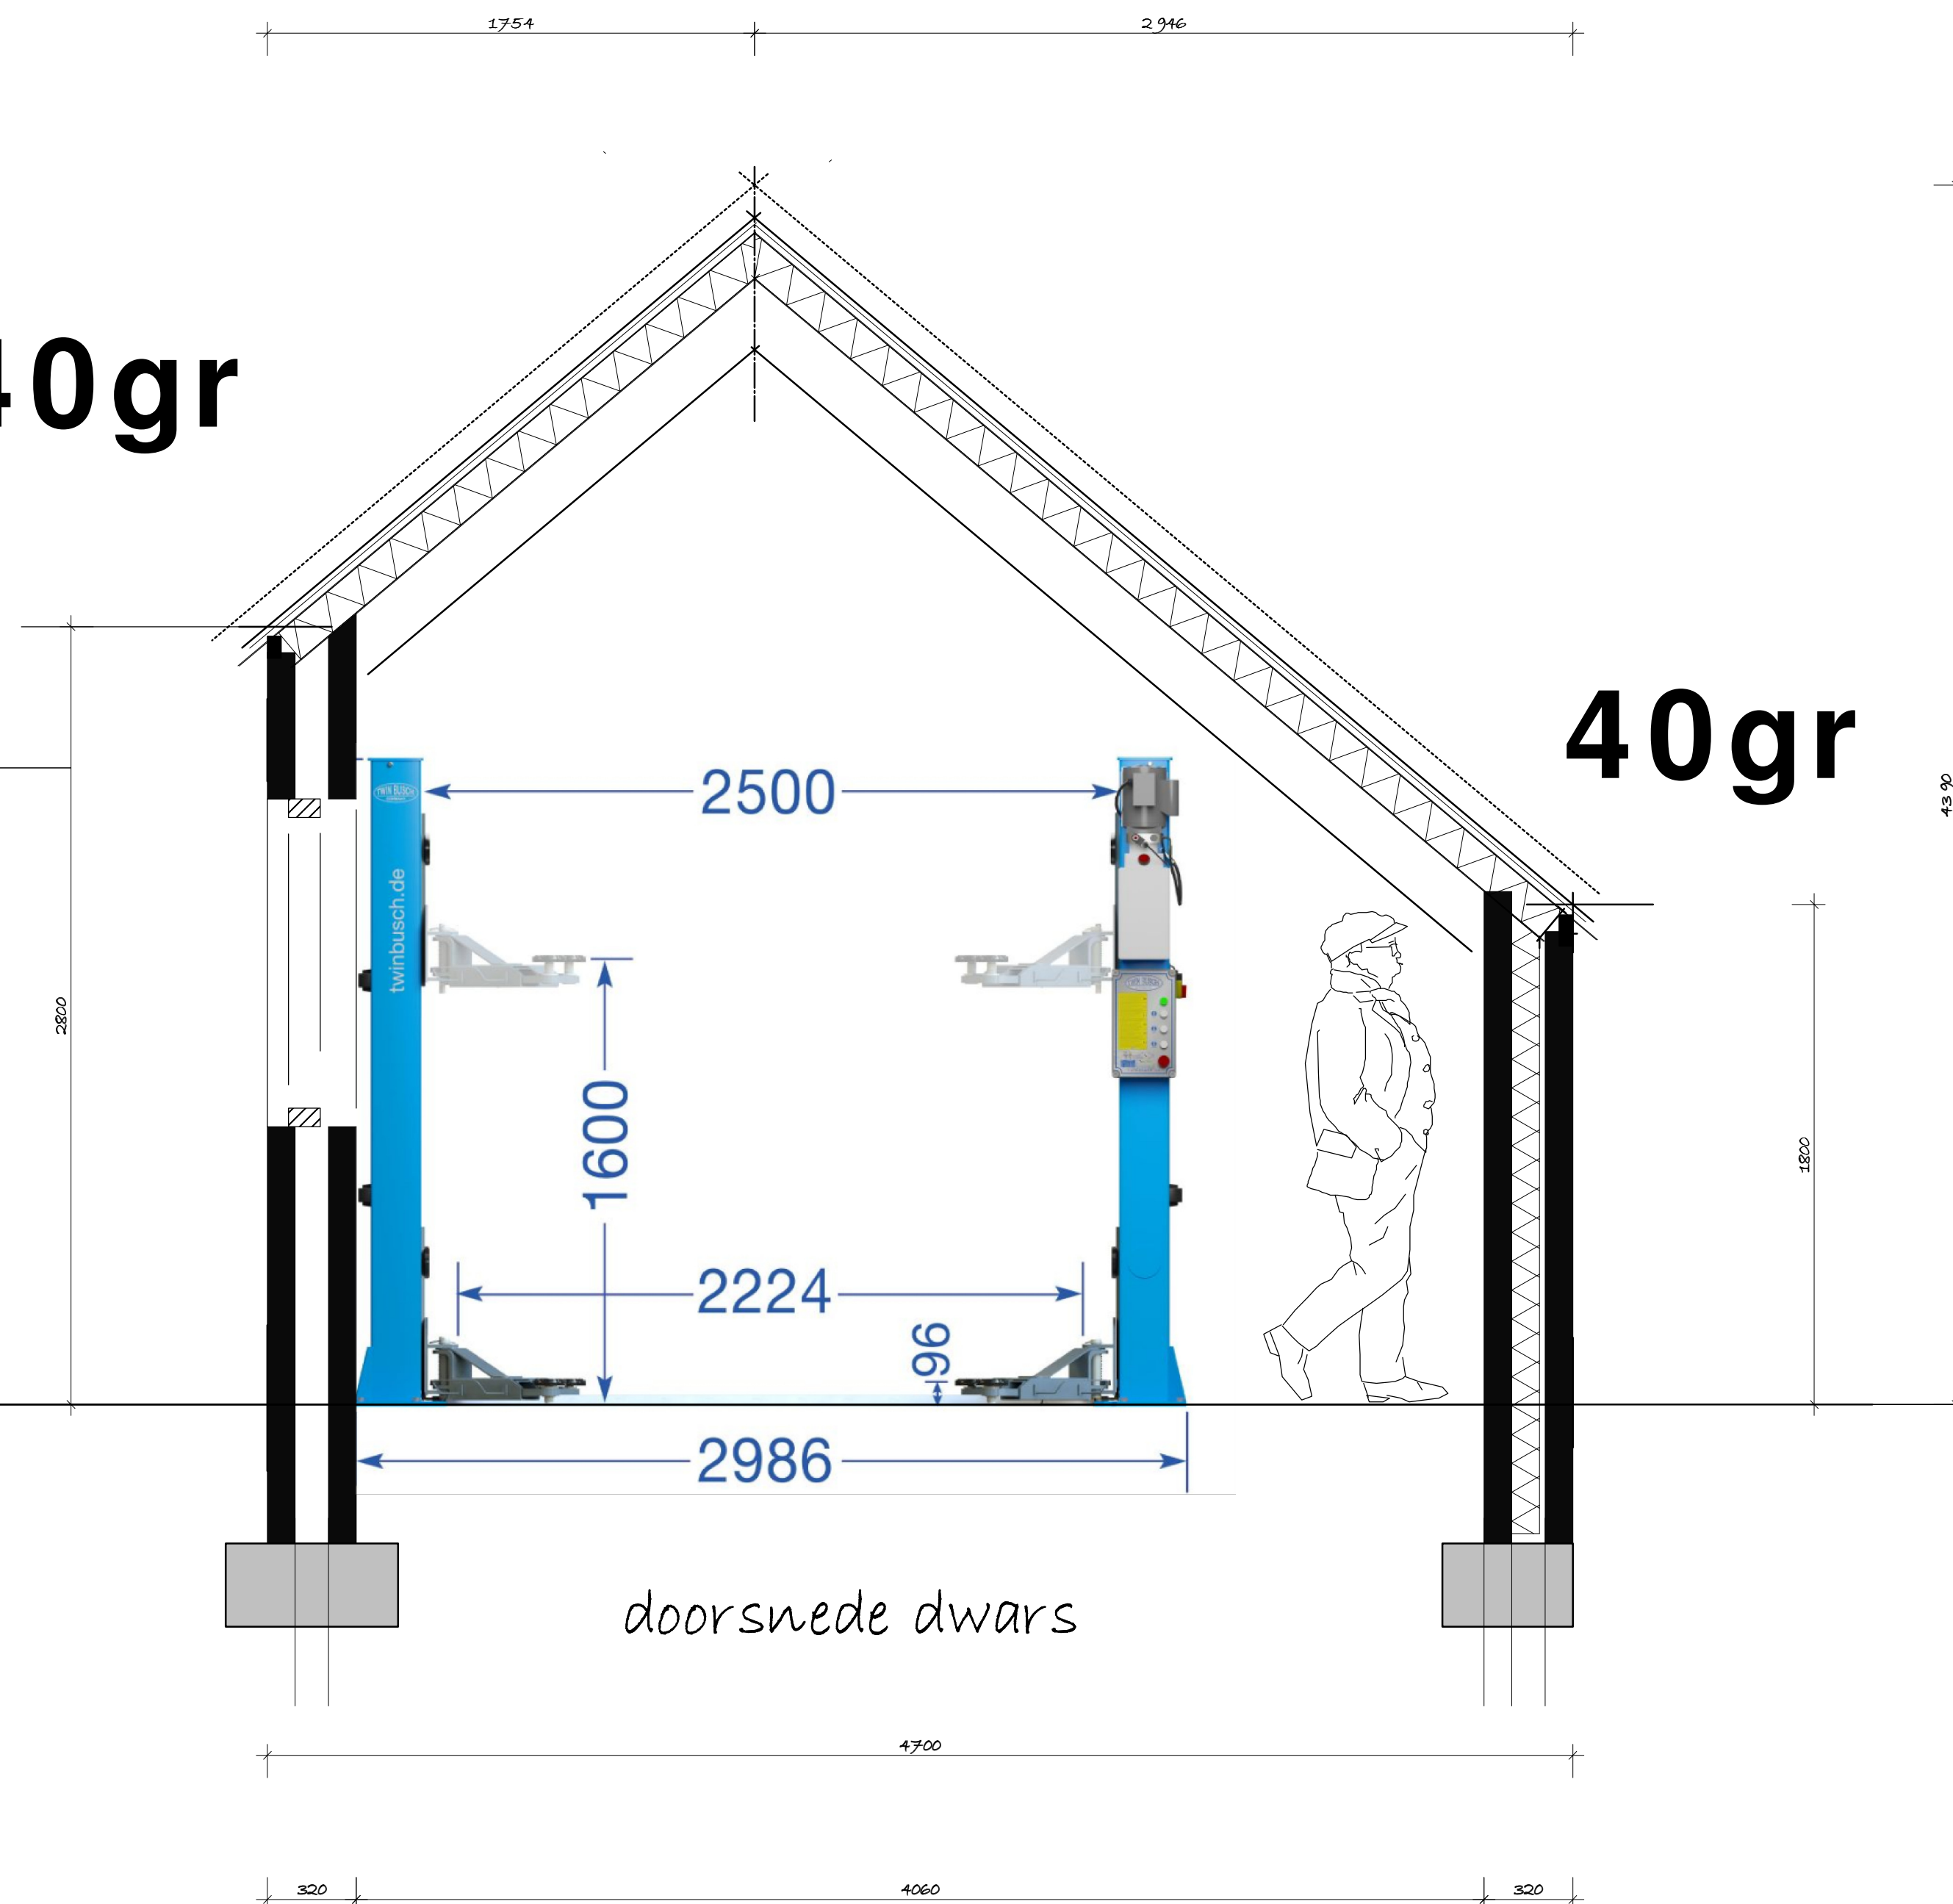

doorsnede dwars

40gr

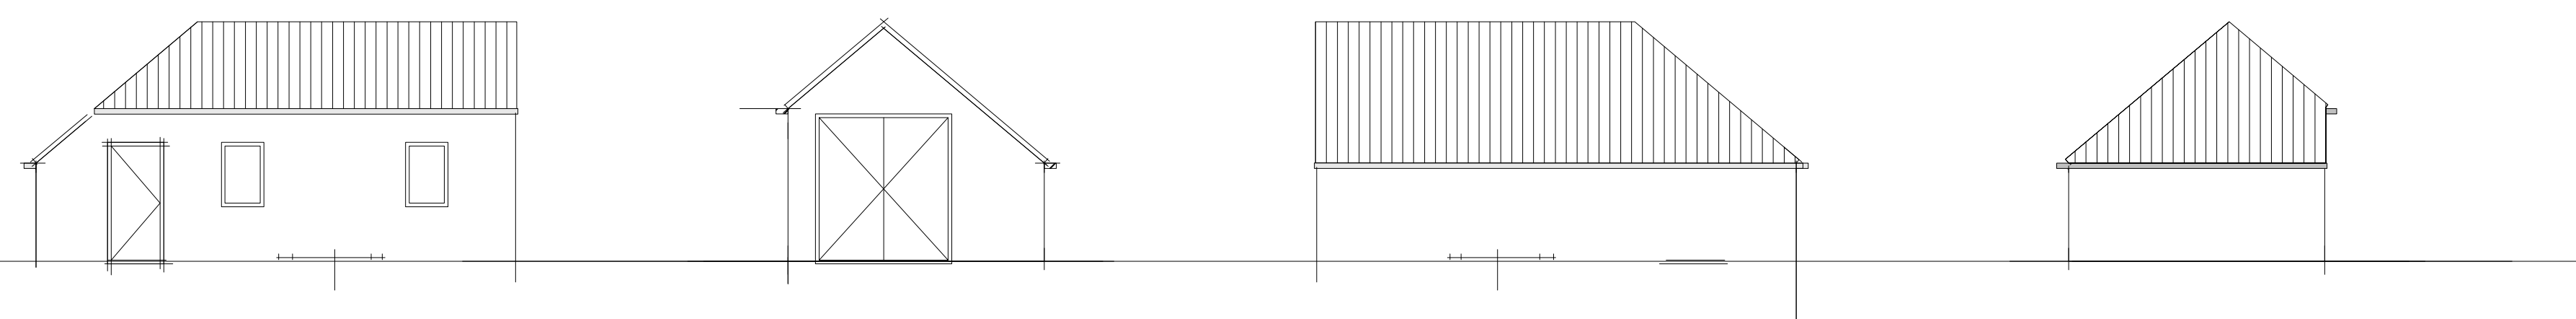

garage/berging
d.d.: 26-03-2026
schaal 1:100/1:50